TERRAIN		FLAT	BLACK	LOAM
	GARY T. & JANET M. TOLLEFSON PARCEL 40		83+60	MICHAEL G. & JOLINE GLAZIER PARCEL 50
COUNTY & STATE	DEUEL COUNTY, SOUTH DAKOTA			BROOKINGS COUNTY, SD

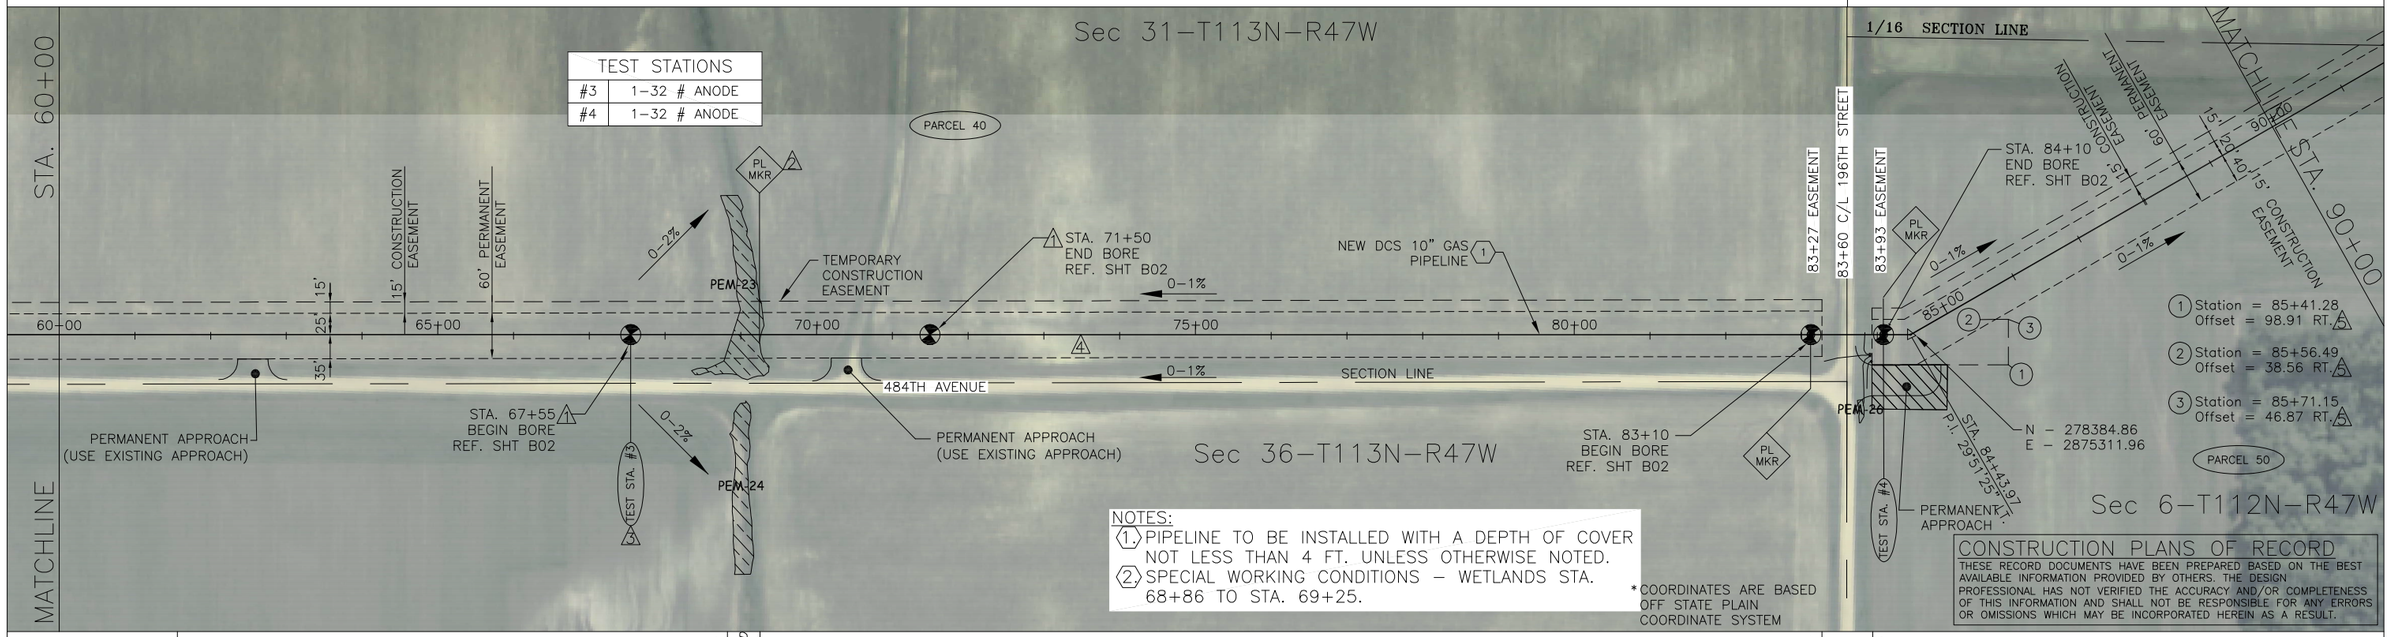

NOTES:
1. PIPELINE TO BE INSTALLED WITH A DEPTH OF COVER NOT LESS THAN 4 FT. UNLESS OTHERWISE NOTED.
2. SPECIAL WORKING CONDITIONS – WETLANDS STA. 68+86 TO STA. 69+25.

*COORDINATES ARE BASED OFF STATE PLAIN COORDINATE SYSTEM

CONSTRUCTION PLANS OF RECORD

THESE RECORD DOCUMENTS HAVE BEEN PREPARED BASED ON THE BEST AVAILABLE INFORMATION PROVIDED BY OTHERS. THE DESIGN PROFESSIONAL HAS NOT VERIFIED THE ACCURACY AND/OR COMPLETENESS OF THIS INFORMATION AND SHALL NOT BE RESPONSIBLE FOR ANY ERRORS OR OMISSIONS WHICH MAY BE INCORPORATED HEREIN AS A RESULT.

| | | | |