TERRAIN		*FLAT*	*BLACK*	*LOAM*	
KEVIN J. & JENNIFER M. MORAVETZ PARCEL 220	*542+44*	*JOHN E. LEIFERMAN PARCEL 230*		*567+56*	*AUDREY HORTESS LAMB PARCEL 240*
COUNTY & STATE	BROOKINGS	COUNTY,	SOUTH DAKOTA		

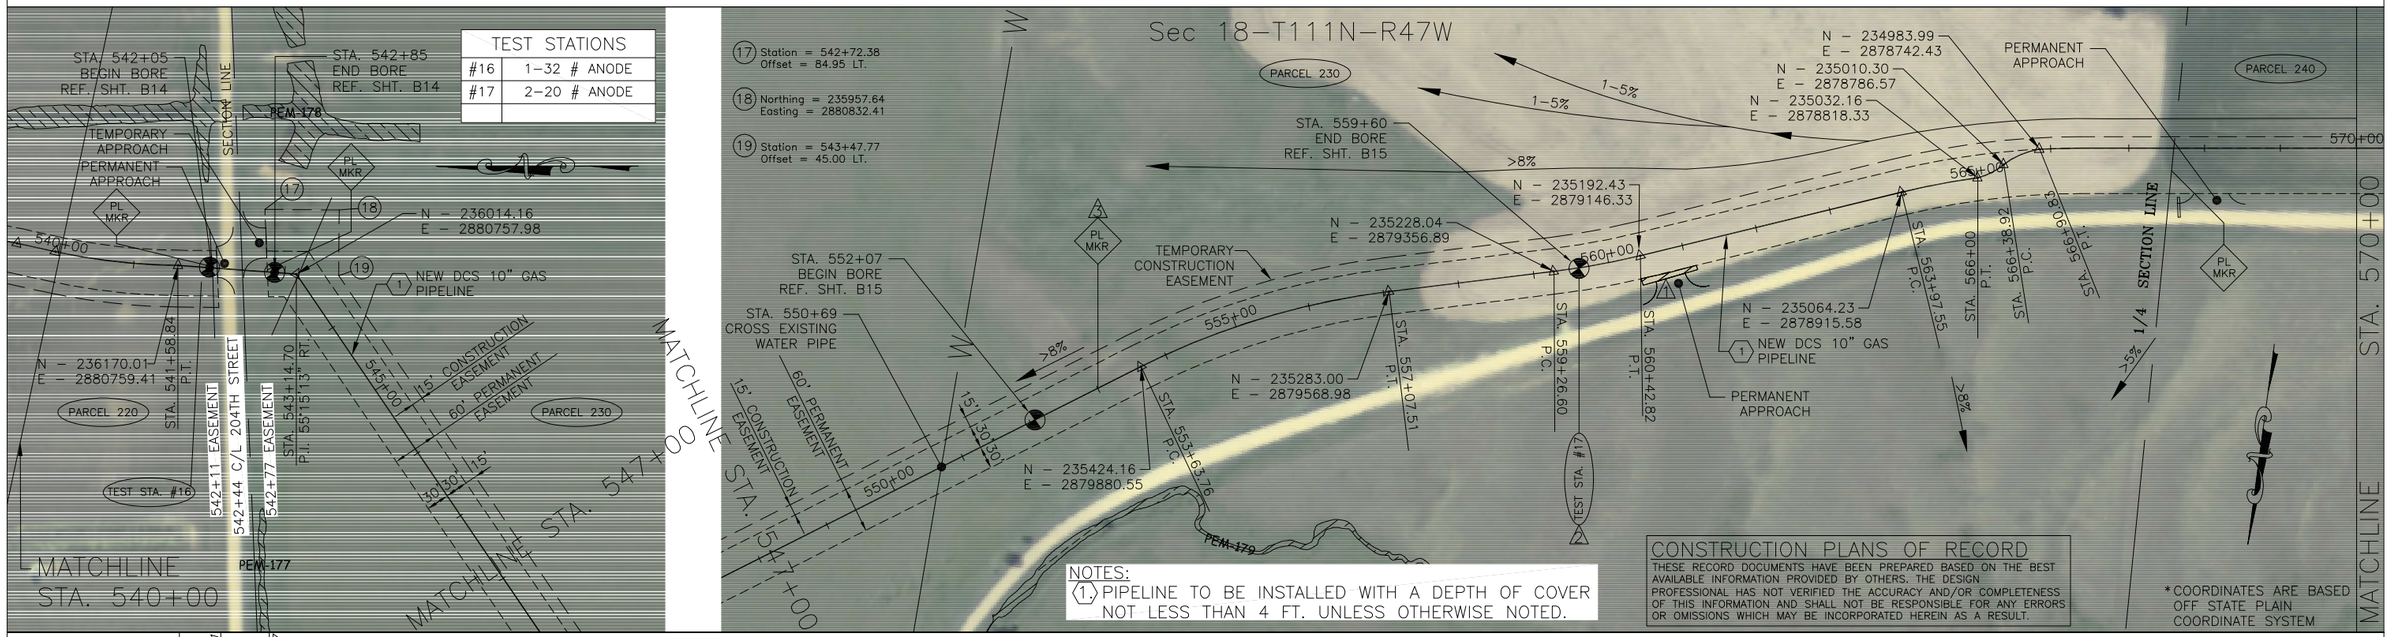

VEGETATION	*542+11*	*ROAD*	*542+77*
CLASS LOCATION	CLASS I		

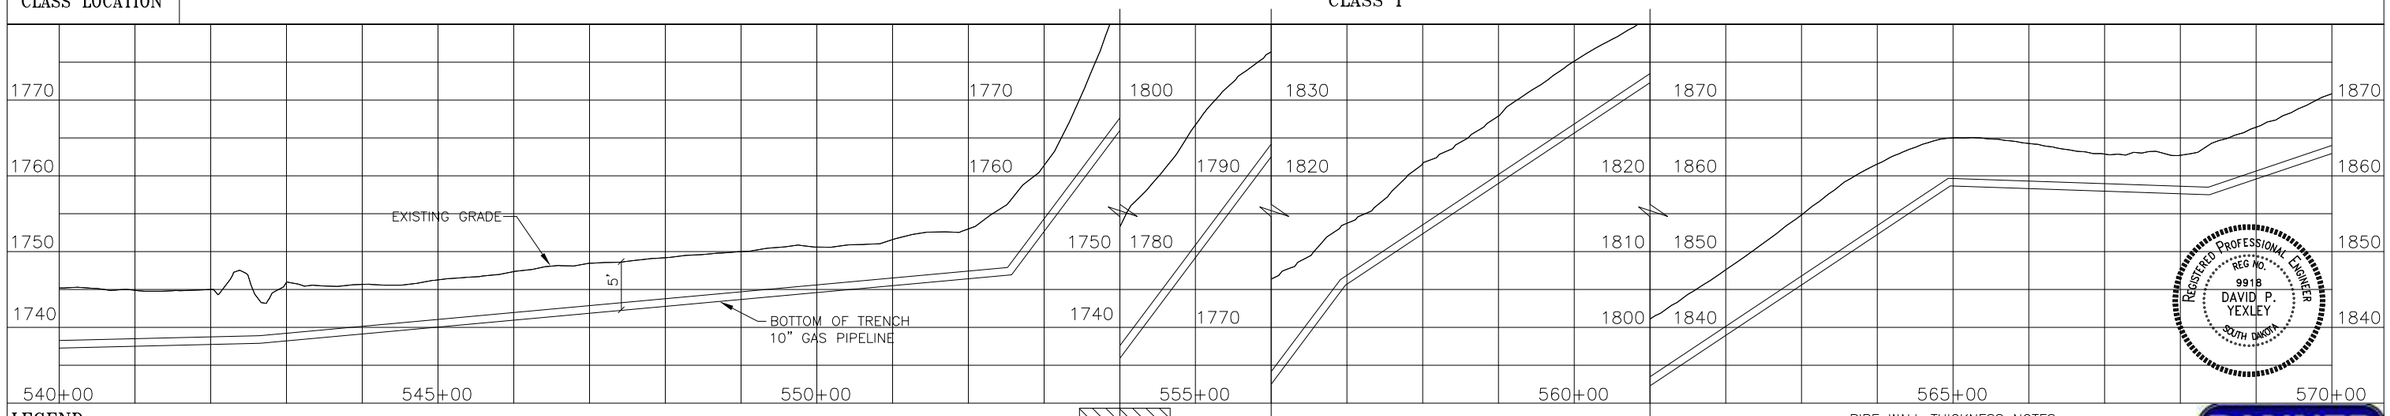

LEGEND

- RIGHT OF WAY
- PROPOSED 10" GAS PIPELINE
- EDGE OF PAVEMENT (EOG)
- CENTERLINE OF ROAD
- FENCE LINE (x x)
- SECTION LINE
- PROPERTY LINE (P/L)
- OVERHEAD POWER (P)
- TREE LINE
- UNDERGROUND WATER LINE (W)
- UNDERGROUND CABLE (C)
- EXTRA WORK SPACE (EWS)
- TEMPORARY CONSTRUCTION LIMITS
- BUILDING
- FLOW ARROW
- ACCESS EASEMENT
- WETLAND

MATERIAL LEGEND	
ITEM NO.	DESCRIPTION
1	API5L PSL2, Gr. B, X52, 0.250" w.t., 14–18 mil FBE coated
2	API5L PSL2, Gr. B, X52, 0.279" w.t., 16–18 mil FBE w/ARO coating 30 mils

TEST STA. — TEST LEAD

PL MKR — PIPELINE MARKER

0 100' 200' 400'
SCALE IN FEET

PIPE WALL THICKNESS NOTES:
1. ALL LINE PIPE IS 0.250" w.t. PIPE.
2. ALL PIPE ON THE INTERCONNECT PROPERTY, PLANT PROPERTY AND BORES IS 0.279" w.t. PIPE. (EXCEPTION ON BORES B9 & B12, PIPE = 0.250" w.t. PIPE)
3. APPROXIMATELY 240' OF PIPE, 120' ON EITHER SIDE OF THE CENTER OF THE CRANE CROSSINGS IS 0.279" w.t. PIPE.

REGISTERED PROFESSIONAL ENGINEER — REG NO. 9918 — DAVID P. YEXLEY — SOUTH DAKOTA

BANNER Engineering | Architecture | Surveying
409 22nd Avenue S. | PO Box 298
Brookings, South Dakota 57006
605.692.6342
www.bannerassociates.com
Designing Projects | Building Trust

REVISIONS		
No.	DATE	
1	11/17/10	RELOCATED PROPOSED APPROACH
2	11/17/10	RELOCATED TEST STATION #17
3	11/17/10	ADDED, REMOVED, OR ADJUSTED PL MARKER

BASIN ELECTRIC POWER COOPERATIVE
A Touchstone Energy® Cooperative

MONTANA-DAKOTA UTILITIES CO.
A Division of MDU Resources Group, Inc.

DEER CREEK STATION GAS PIPELINE
DEUEL & BROOKINGS COUNTY, SOUTH DAKOTA
DCS–CP–ONG–0020

DRAWN BY: AME | CHECK BY: SDR
SIGNED BY: DPY
DATE: JANUARY 2011 ENGINEER
PLAN & PROFILE 540+00 TO 570+00
DCS–019