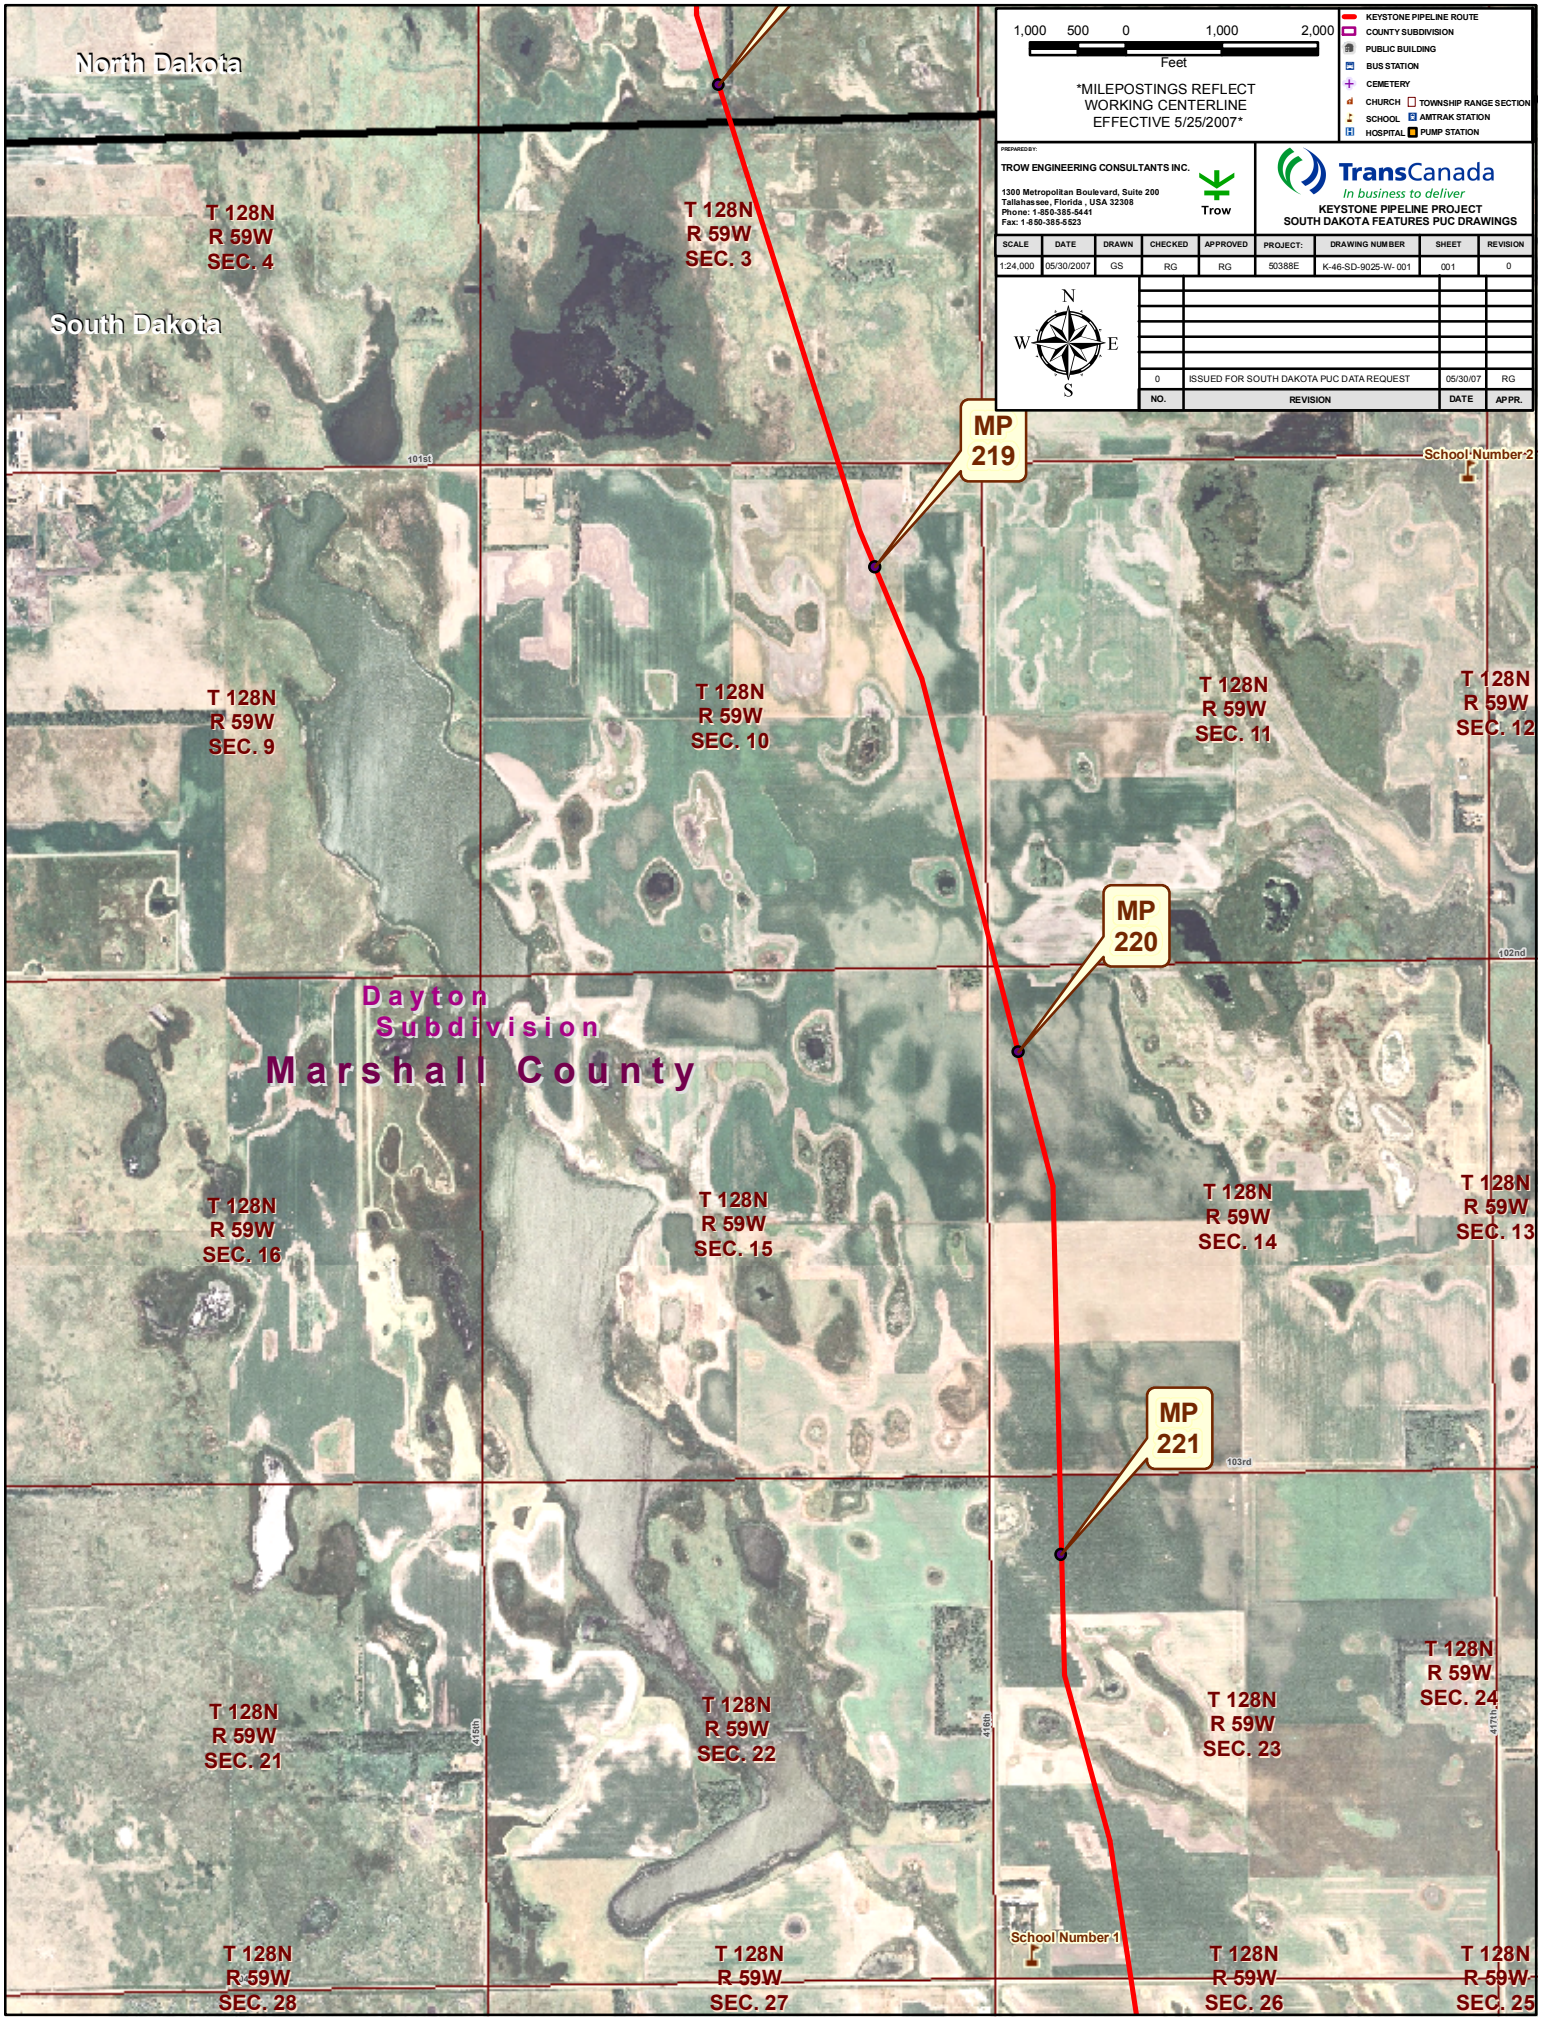
North Dakota
South Dakota
T 128N
R 59W
SEC. 4
T 128N
R 59W
SEC. 3
T 128N
R 59W
SEC. 9
T 128N
R 59W
SEC. 10
T 128N
R 59W
SEC. 11
T 128N
R 59W
SEC. 12
T 128N
R 59W
SEC. 16
T 128N
R 59W
SEC. 15
T 128N
R 59W
SEC. 14
T 128N
R 59W
SEC. 13
T 128N
R 59W
SEC. 21
T 128N
R 59W
SEC. 22
T 128N
R 59W
SEC. 23
T 128N
R 59W
SEC. 24
T 128N
R 59W
SEC. 28
T 128N
R 59W
SEC. 27
T 128N
R 59W
SEC. 26
T 128N
R 59W
SEC. 25
MP 219
MP 220
MP 221
Dayton
Subdivision
Marshall County
School Number 2
School Number 1
101st
102nd
103rd
415th
416th
417th
1,000 500 0 1,000 2,000
Feet
*MILEPOSTINGS REFLECT
WORKING CENTERLINE
EFFECTIVE 5/25/2007*
KEYSTONE PIPELINE ROUTE
COUNTY SUBDIVISION
PUBLIC BUILDING
BUS STATION
CEMETERY
CHURCH
TOWNSHIP RANGE SECTION
SCHOOL
AMTRAK STATION
HOSPITAL
PUMP STATION
PREPARED BY:
TROW ENGINEERING CONSULTANTS INC.
1300 Metropolitan Boulevard, Suite 200
Tallahassee, Florida , USA 32308
Phone: 1-850-385-5441
Fax: 1-850-385-5523
Trow
TransCanada
In business to deliver
KEYSTONE PIPELINE PROJECT
SOUTH DAKOTA FEATURES PUC DRAWINGS
SCALE 1:24,000
DATE 05/30/2007
DRAWN GS
CHECKED RG
APPROVED RG
PROJECT: 50388E
DRAWING NUMBER K-46-SD-9025-W- 001
SHEET 001
REVISION 0
N
W
E
S
0 ISSUED FOR SOUTH DAKOTA PUC DATA REQUEST 05/30/07 RG
NO. REVISION DATE APPR.