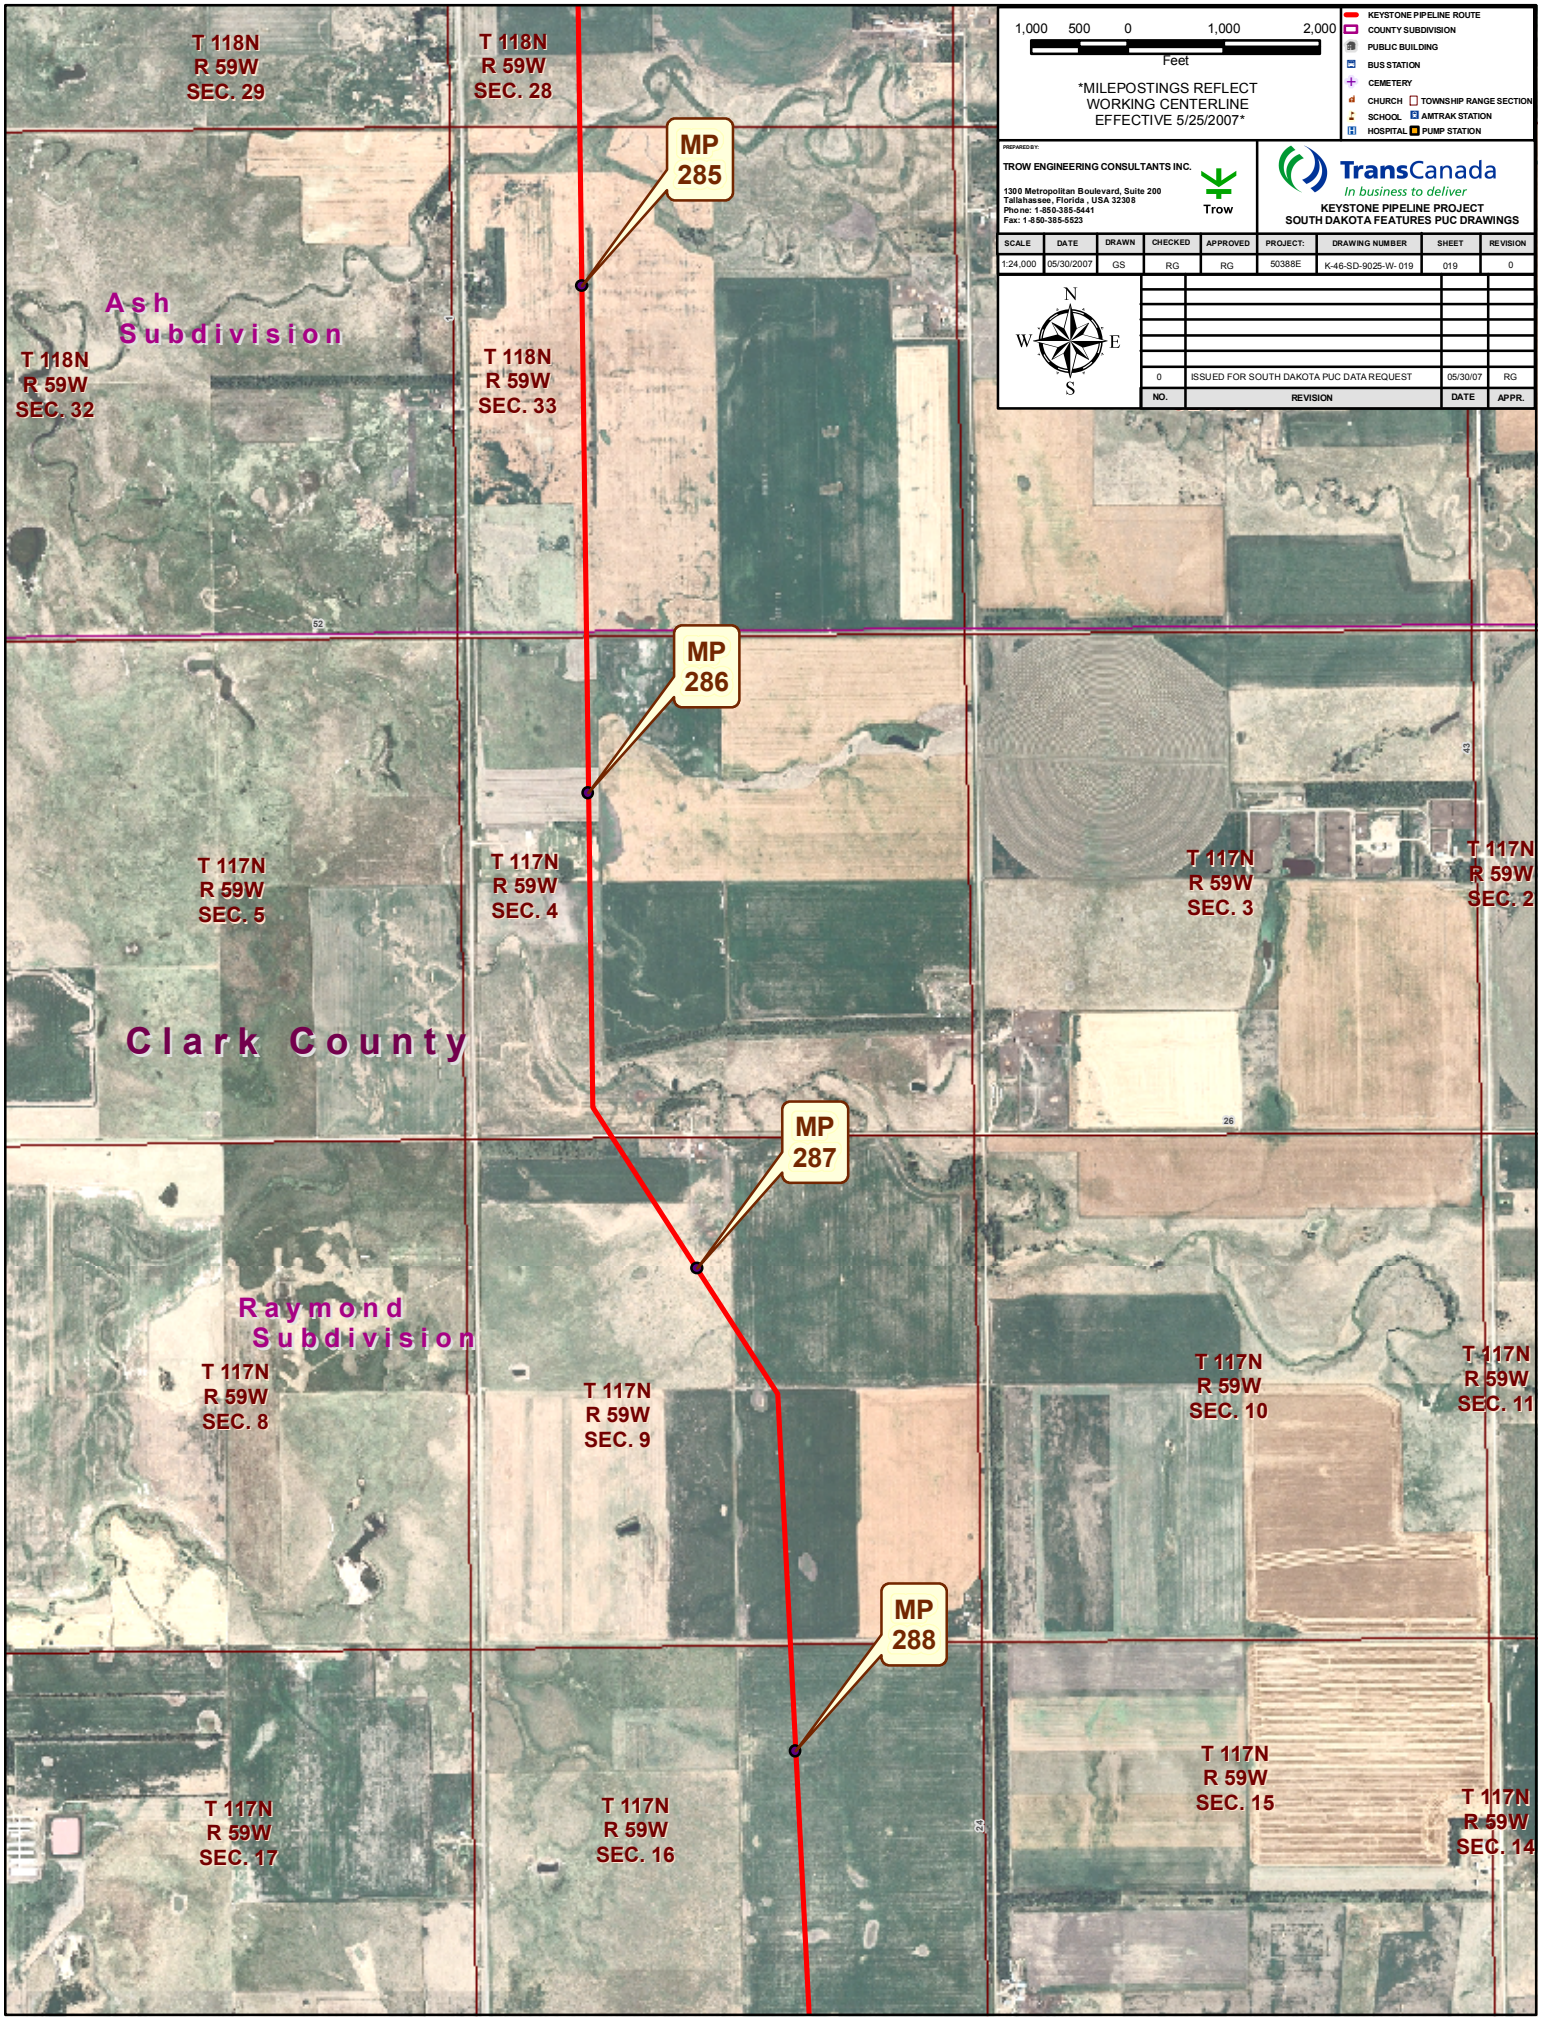
T 118N
R 59W
SEC. 29
T 118N
R 59W
SEC. 28
MP
285
Ash
Subdivision
T 118N
R 59W
SEC. 32
T 118N
R 59W
SEC. 33
MP
286
T 117N
R 59W
SEC. 5
T 117N
R 59W
SEC. 4
T 117N
R 59W
SEC. 3
T 117N
R 59W
SEC. 2
Clark County
MP
287
Raymond
Subdivision
T 117N
R 59W
SEC. 8
T 117N
R 59W
SEC. 9
T 117N
R 59W
SEC. 10
T 117N
R 59W
SEC. 11
MP
288
T 117N
R 59W
SEC. 17
T 117N
R 59W
SEC. 16
T 117N
R 59W
SEC. 15
T 117N
R 59W
SEC. 14
1,000 500 0 1,000 2,000
Feet
*MILEPOSTINGS REFLECT
WORKING CENTERLINE
EFFECTIVE 5/25/2007*
KEYSTONE PIPELINE ROUTE
COUNTY SUBDIVISION
PUBLIC BUILDING
BUS STATION
CEMETERY
CHURCH
TOWNSHIP RANGE SECTION
SCHOOL
AMTRAK STATION
HOSPITAL
PUMP STATION
PREPARED BY:
TROW ENGINEERING CONSULTANTS INC.
1300 Metropolitan Boulevard, Suite 200
Tallahassee, Florida , USA 32308
Phone: 1-850-385-5441
Fax: 1-850-385-5523
Trow
TransCanada
In business to deliver
KEYSTONE PIPELINE PROJECT
SOUTH DAKOTA FEATURES PUC DRAWINGS
SCALE
DATE
DRAWN
CHECKED
APPROVED
PROJECT:
DRAWING NUMBER
SHEET
REVISION
1:24,000
05/30/2007
GS
RG
RG
50388E
K-46-SD-9025-W- 019
019
0
N
W
E
S
0
ISSUED FOR SOUTH DAKOTA PUC DATA REQUEST
05/30/07
RG
NO.
REVISION
DATE
APPR.