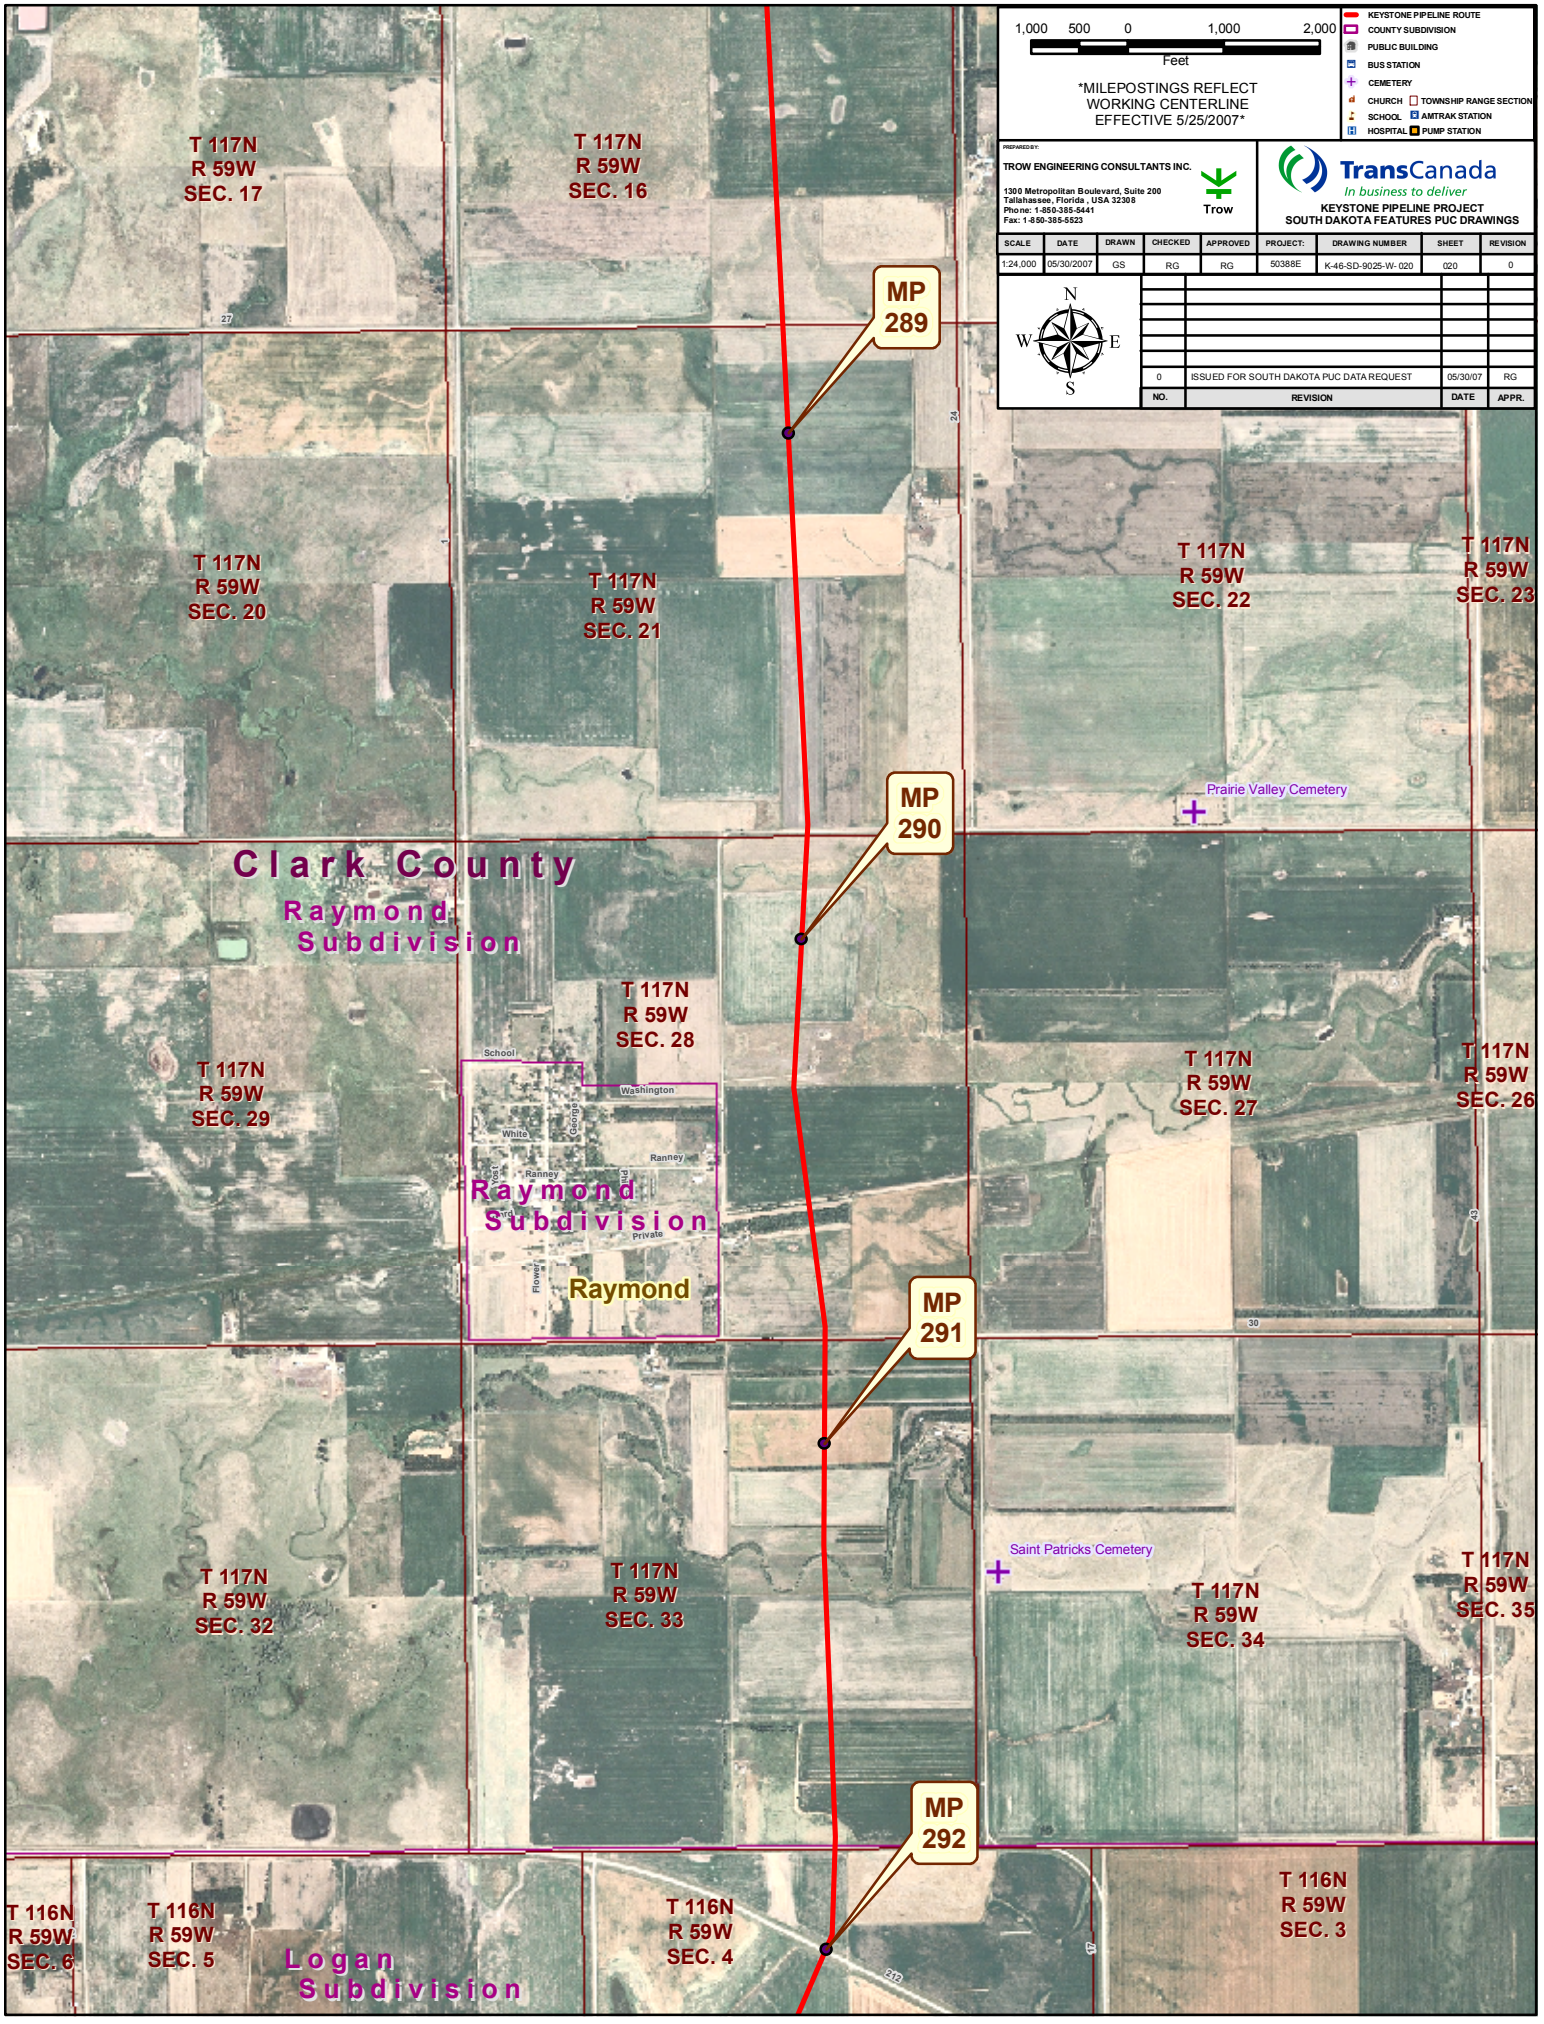
1,000 500 0 1,000 2,000
Feet
MILEPOSTINGS REFLECT WORKING CENTERLINE EFFECTIVE 5/25/2007
KEYSTONE PIPELINE ROUTE
COUNTY SUBDIVISION
PUBLIC BUILDING
BUS STATION
CEMETERY
CHURCH
TOWNSHIP RANGE SECTION
SCHOOL
AMTRAK STATION
HOSPITAL
PUMP STATION
PREPARED BY:
TROW ENGINEERING CONSULTANTS INC.
1300 Metropolitan Boulevard, Suite 200
Tallahassee, Florida , USA 32308
Phone: 1-850-385-5441
Fax: 1-850-385-5523
Trow
TransCanada
In business to deliver
KEYSTONE PIPELINE PROJECT
SOUTH DAKOTA FEATURES PUC DRAWINGS
SCALE | DATE | DRAWN | CHECKED | APPROVED | PROJECT: | DRAWING NUMBER | SHEET | REVISION
1:24,000 | 05/30/2007 | GS | RG | RG | 50388E | K-46-SD-9025-W- 020 | 020 | 0
N
W
E
S
0 | ISSUED FOR SOUTH DAKOTA PUC DATA REQUEST | 05/30/07 | RG
NO. | REVISION | DATE | APPR.
T 117N R 59W SEC. 17
T 117N R 59W SEC. 16
T 117N R 59W SEC. 20
T 117N R 59W SEC. 21
T 117N R 59W SEC. 22
T 117N R 59W SEC. 23
MP 289
MP 290
MP 291
MP 292
Prairie Valley Cemetery
Clark County
Raymond Subdivision
T 117N R 59W SEC. 28
T 117N R 59W SEC. 29
T 117N R 59W SEC. 27
T 117N R 59W SEC. 26
School
Washington
White
George
Ranney
Ranney
West
Raymond Subdivision
Private
Flower
Raymond
Saint Patricks Cemetery
T 117N R 59W SEC. 32
T 117N R 59W SEC. 33
T 117N R 59W SEC. 34
T 117N R 59W SEC. 35
T 116N R 59W SEC. 6
T 116N R 59W SEC. 5
Logan Subdivision
T 116N R 59W SEC. 4
T 116N R 59W SEC. 3