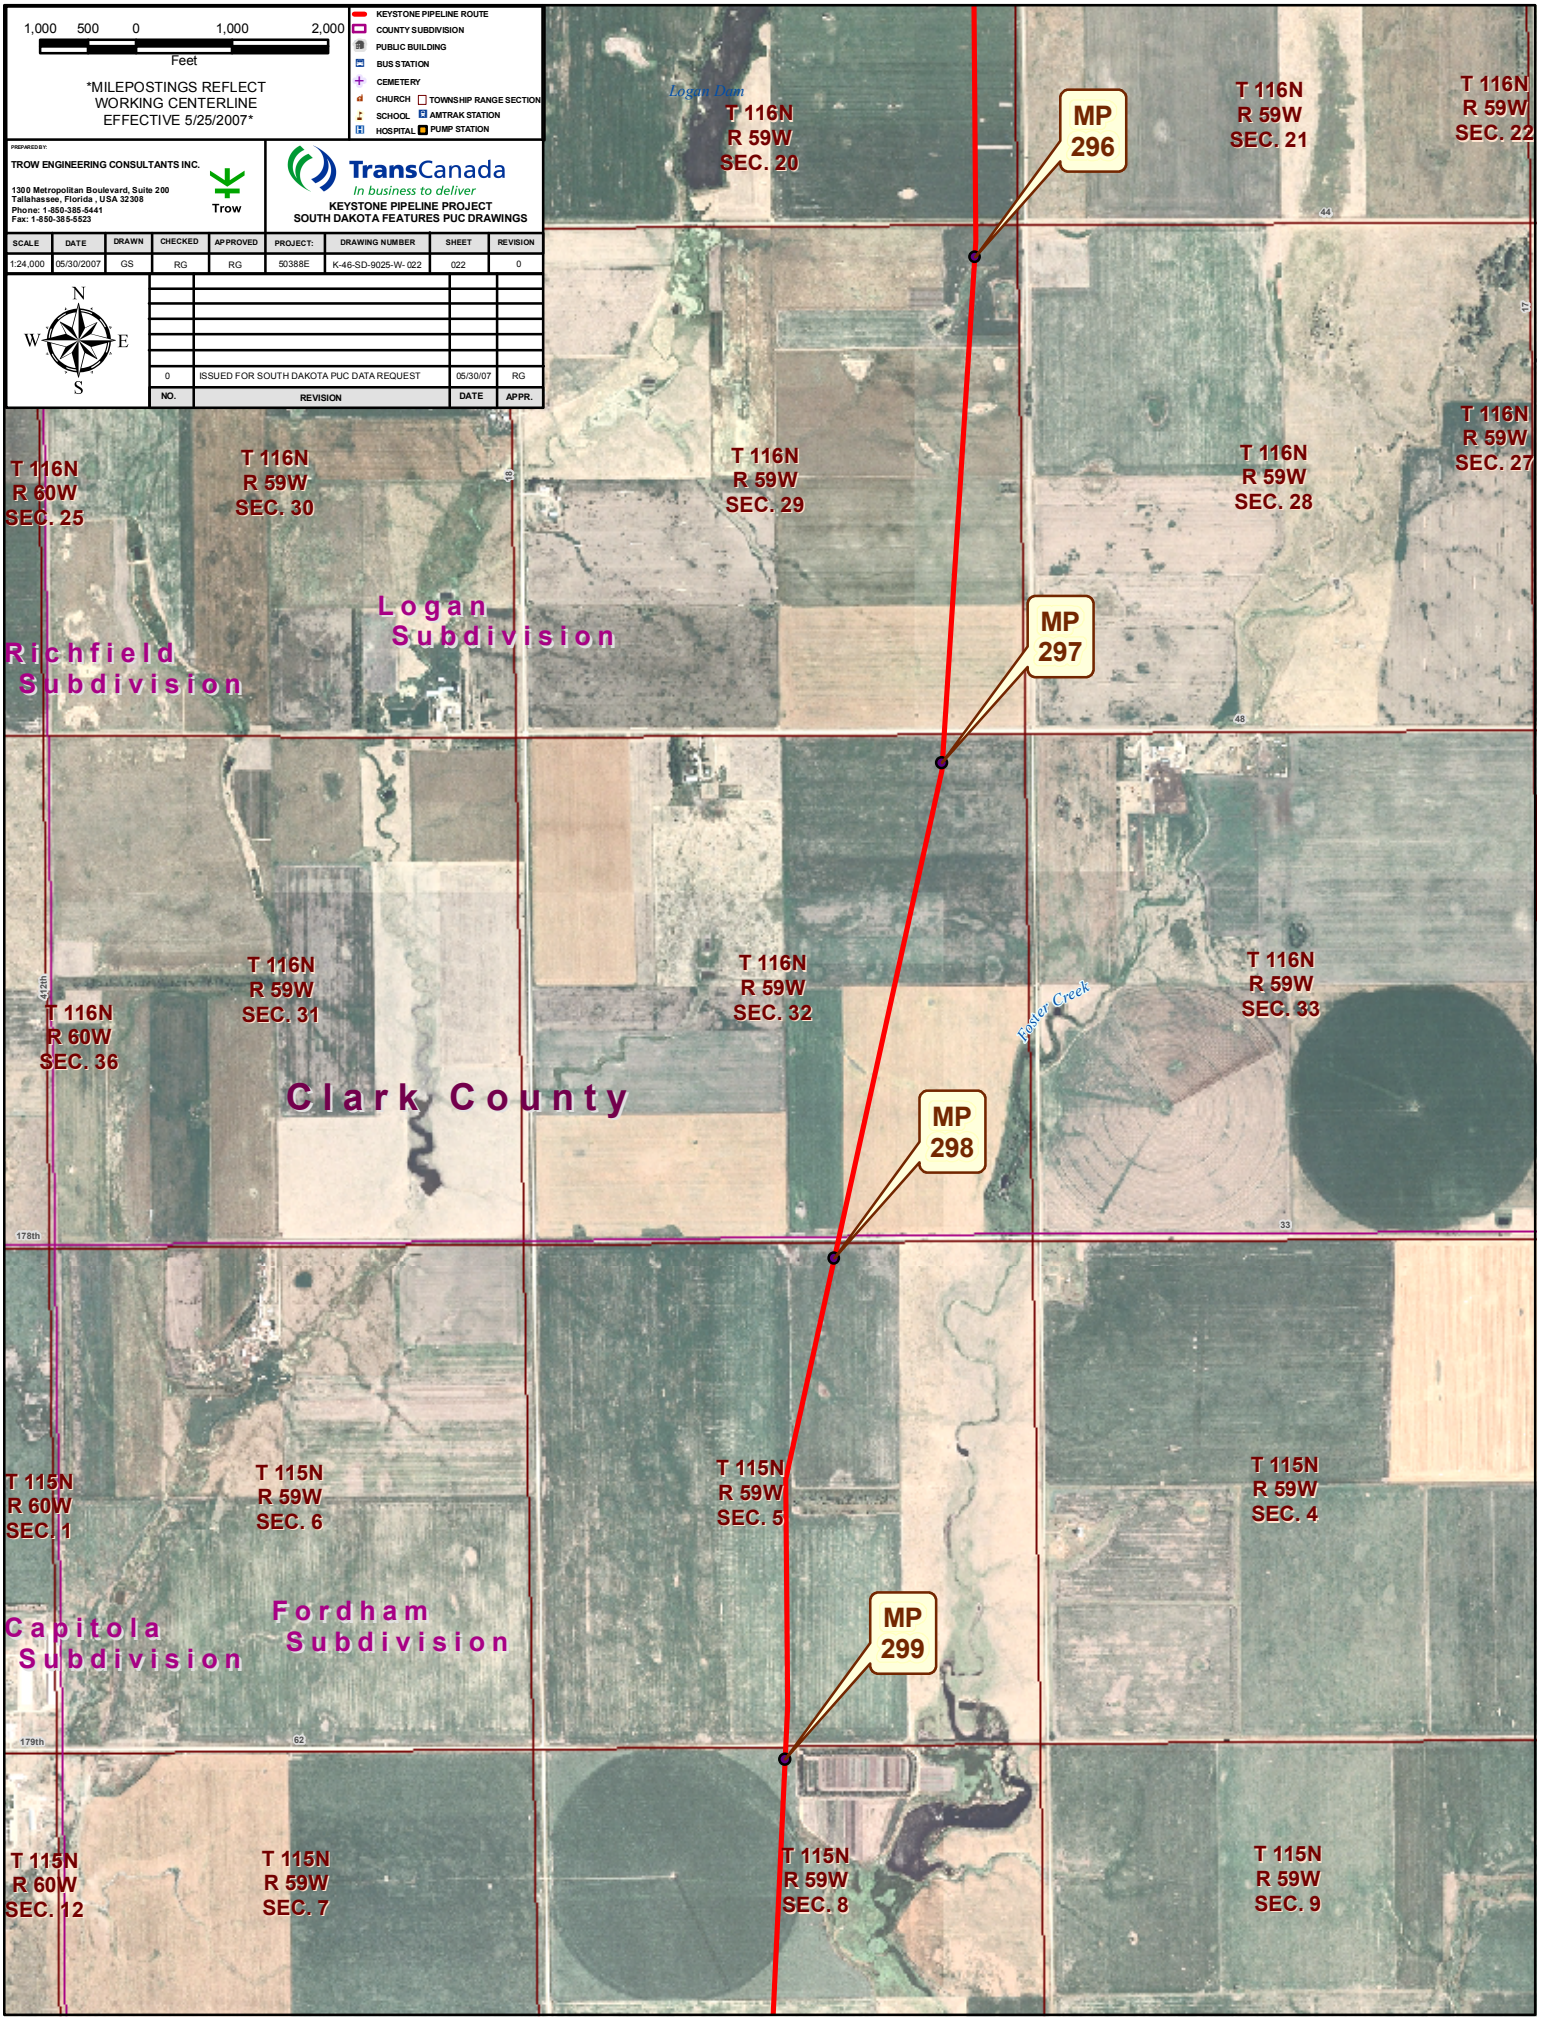
1,000 500 0 1,000 2,000
Feet
MILEPOSTINGS REFLECT WORKING CENTERLINE EFFECTIVE 5/25/2007
KEYSTONE PIPELINE ROUTE
COUNTY SUBDIVISION
PUBLIC BUILDING
BUS STATION
CEMETERY
CHURCH
TOWNSHIP RANGE SECTION
SCHOOL
AMTRAK STATION
HOSPITAL
PUMP STATION
PREPARED BY:
TROW ENGINEERING CONSULTANTS INC.
1300 Metropolitan Boulevard, Suite 200
Tallahassee, Florida , USA 32308
Phone: 1-850-385-5441
Fax: 1-850-385-5523
Trow
TransCanada
In business to deliver
KEYSTONE PIPELINE PROJECT
SOUTH DAKOTA FEATURES PUC DRAWINGS
SCALE 1:24,000
DATE 05/30/2007
DRAWN GS
CHECKED RG
APPROVED RG
PROJECT: 50388E
DRAWING NUMBER K-46-SD-9025-W- 022
SHEET 022
REVISION 0
N
W
E
S
0 ISSUED FOR SOUTH DAKOTA PUC DATA REQUEST 05/30/07 RG
NO. REVISION DATE APPR.
Logan Dam
T 116N R 59W SEC. 20
T 116N R 59W SEC. 21
T 116N R 59W SEC. 22
MP 296
T 116N R 60W SEC. 25
T 116N R 59W SEC. 30
T 116N R 59W SEC. 29
T 116N R 59W SEC. 28
T 116N R 59W SEC. 27
Logan Subdivision
Richfield Subdivision
MP 297
T 116N R 60W SEC. 36
T 116N R 59W SEC. 31
T 116N R 59W SEC. 32
T 116N R 59W SEC. 33
Foster Creek
Clark County
MP 298
T 115N R 60W SEC. 1
T 115N R 59W SEC. 6
T 115N R 59W SEC. 5
T 115N R 59W SEC. 4
Fordham Subdivision
Capitola Subdivision
MP 299
T 115N R 60W SEC. 12
T 115N R 59W SEC. 7
T 115N R 59W SEC. 8
T 115N R 59W SEC. 9
178th
179th
412th