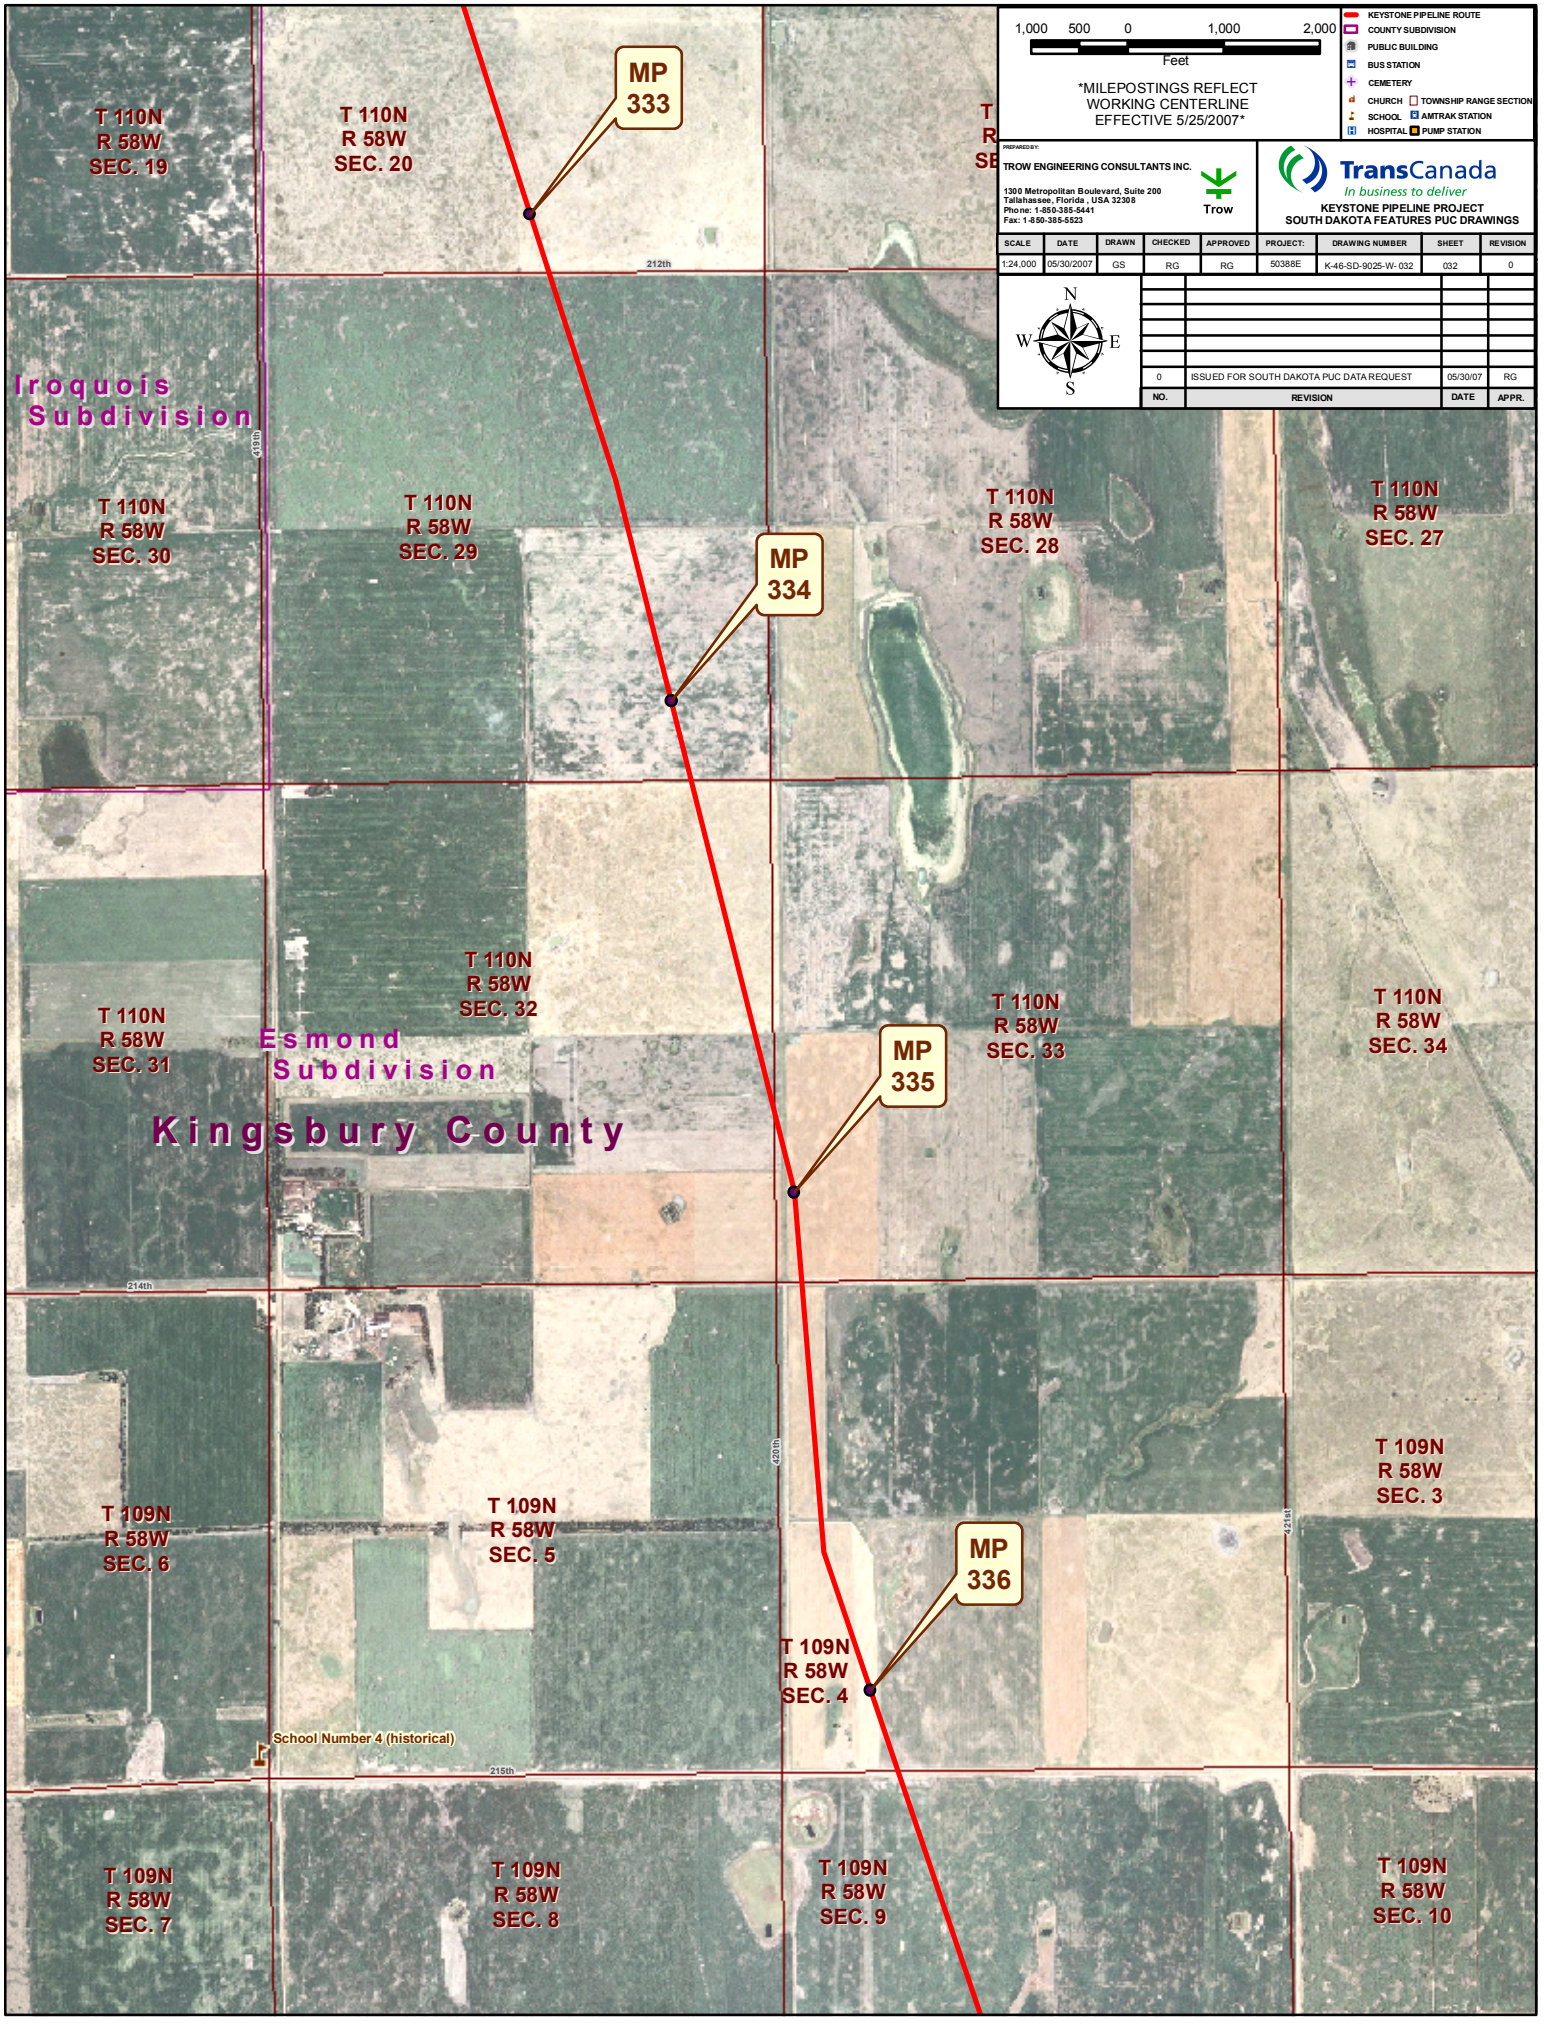
1,000 500 0 1,000 2,000
Feet
MILEPOSTINGS REFLECT WORKING CENTERLINE EFFECTIVE 5/25/2007
KEYSTONE PIPELINE ROUTE
COUNTY SUBDIVISION
PUBLIC BUILDING
BUS STATION
CEMETERY
CHURCH
TOWNSHIP RANGE SECTION
SCHOOL
AMTRAK STATION
HOSPITAL
PUMP STATION
PREPARED BY:
TROW ENGINEERING CONSULTANTS INC.
1300 Metropolitan Boulevard, Suite 200
Tallahassee, Florida , USA 32308
Phone: 1-850-385-5441
Fax: 1-850-385-5523
Trow
TransCanada
In business to deliver
KEYSTONE PIPELINE PROJECT
SOUTH DAKOTA FEATURES PUC DRAWINGS
SCALE 1:24,000
DATE 05/30/2007
DRAWN GS
CHECKED RG
APPROVED RG
PROJECT: 50388E
DRAWING NUMBER K-46-SD-9025-W- 032
SHEET 032
REVISION 0
N
W
E
S
0 ISSUED FOR SOUTH DAKOTA PUC DATA REQUEST 05/30/07 RG
NO. REVISION DATE APPR.
MP 333
MP 334
MP 335
MP 336
T 110N R 58W SEC. 19
T 110N R 58W SEC. 20
T 110N R 58W SEC. 30
T 110N R 58W SEC. 29
T 110N R 58W SEC. 28
T 110N R 58W SEC. 27
T 110N R 58W SEC. 31
T 110N R 58W SEC. 32
T 110N R 58W SEC. 33
T 110N R 58W SEC. 34
T 109N R 58W SEC. 6
T 109N R 58W SEC. 5
T 109N R 58W SEC. 4
T 109N R 58W SEC. 3
T 109N R 58W SEC. 7
T 109N R 58W SEC. 8
T 109N R 58W SEC. 9
T 109N R 58W SEC. 10
Iroquois Subdivision
Esmond Subdivision
Kingsbury County
School Number 4 (historical)
212th
213th
214th
215th
420th
421st