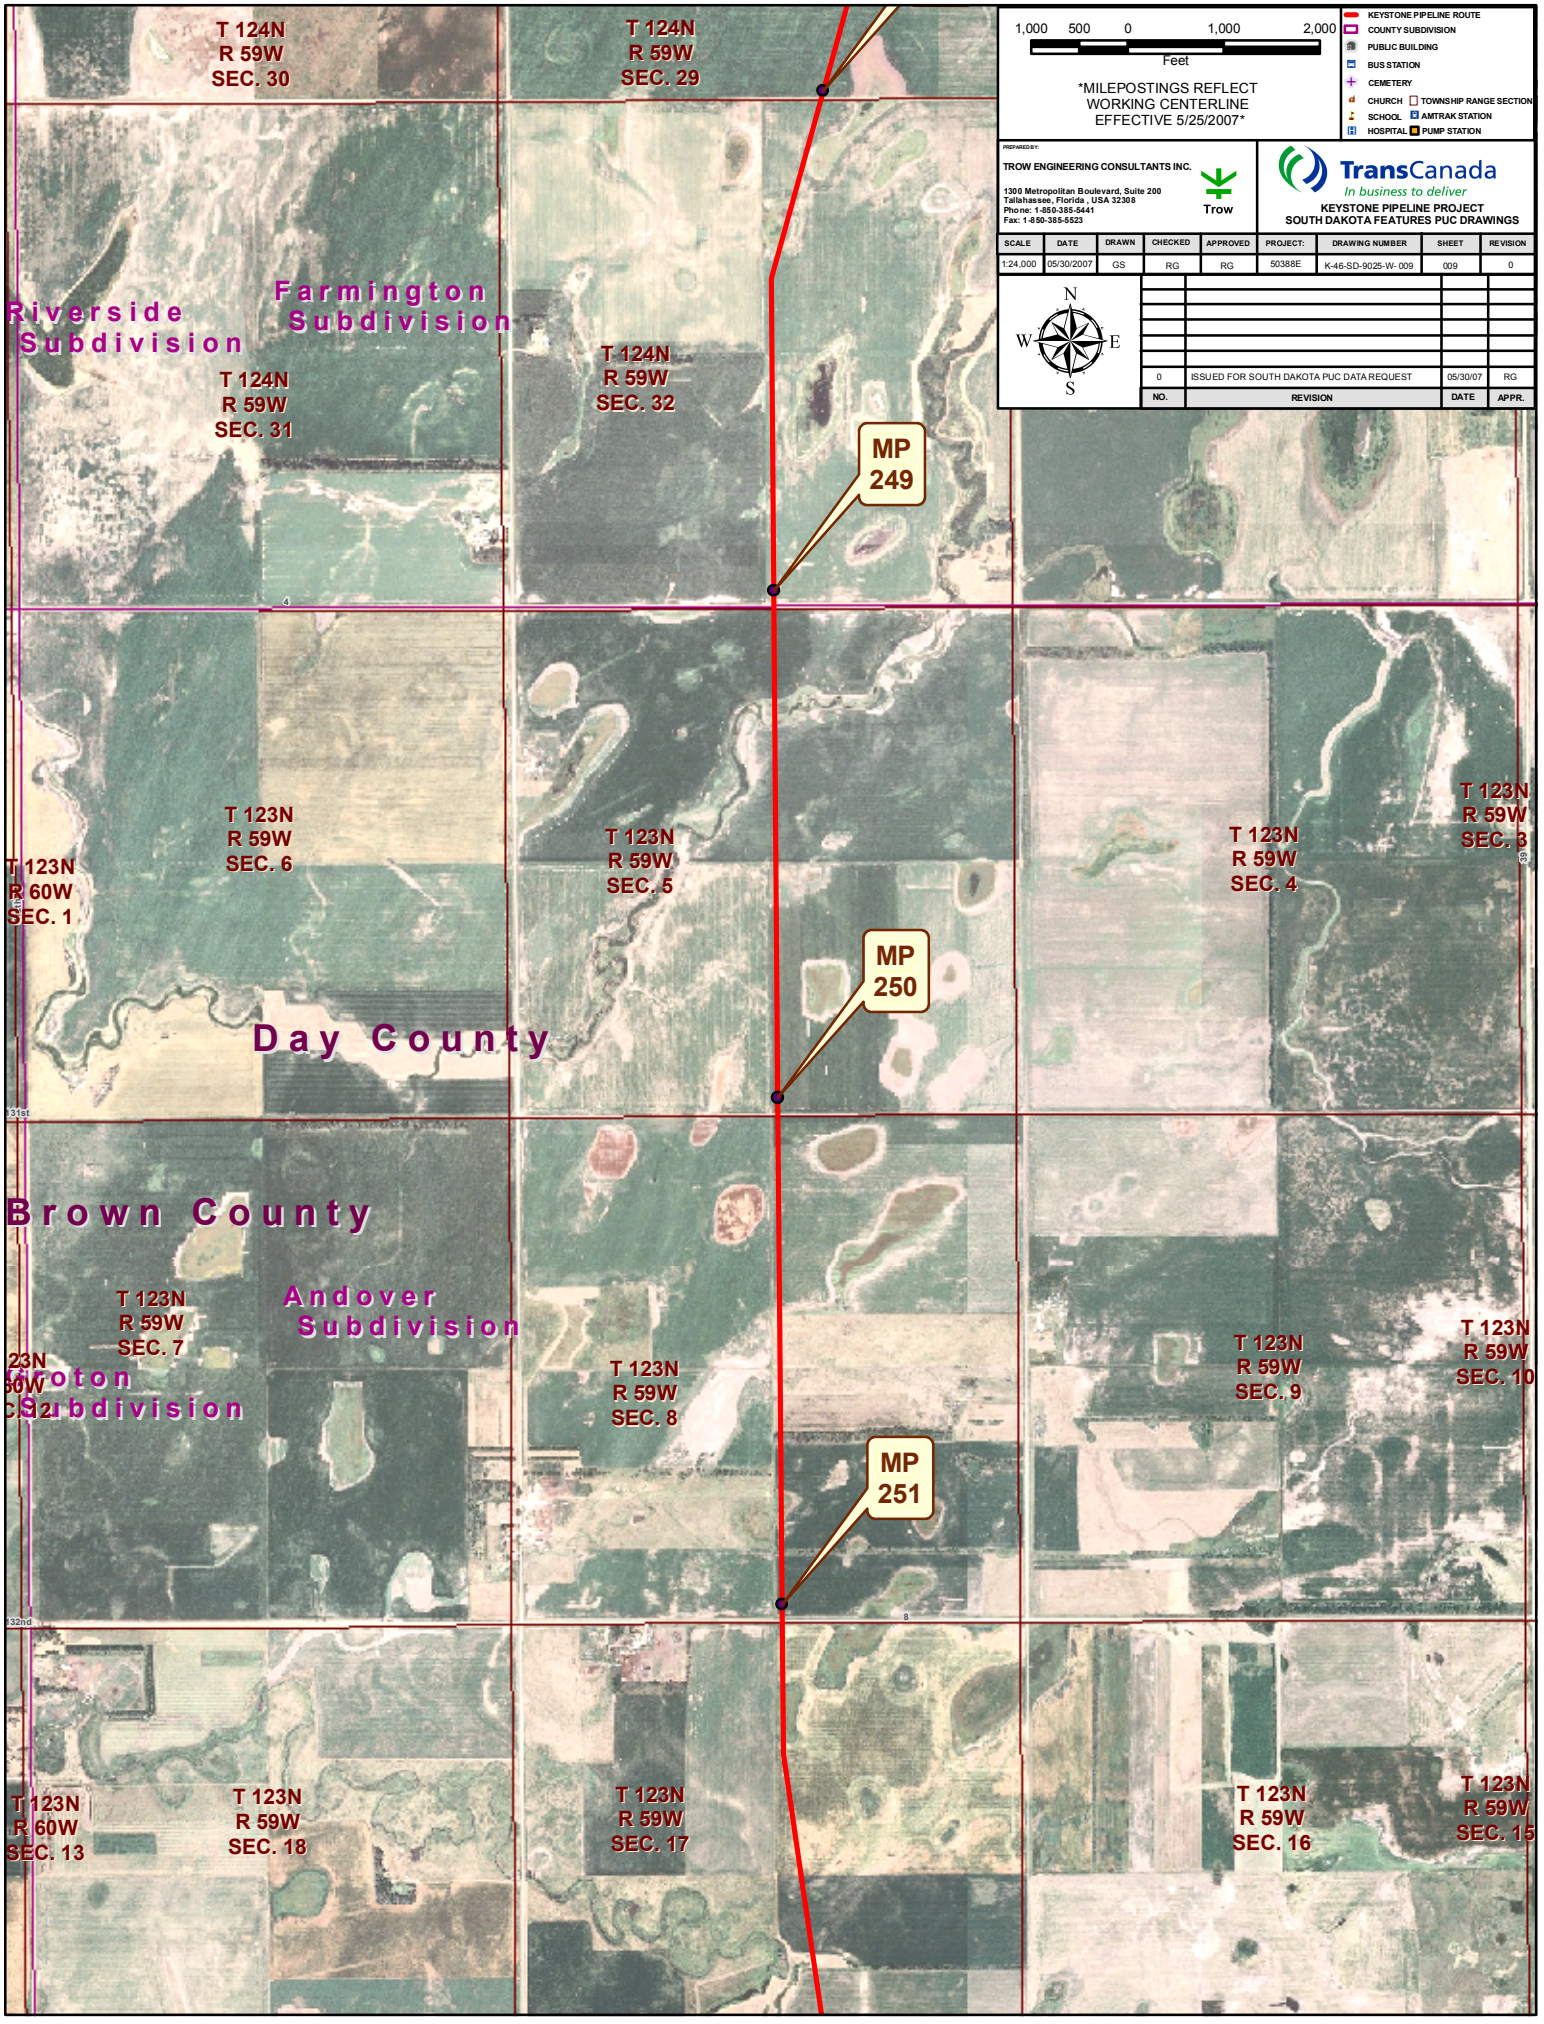
T 124N
R 59W
SEC. 30
T 124N
R 59W
SEC. 29
Riverside
Subdivision
Farmington
Subdivision
T 124N
R 59W
SEC. 31
T 124N
R 59W
SEC. 32
MP
249
T 123N
R 59W
SEC. 6
T 123N
R 60W
SEC. 1
T 123N
R 59W
SEC. 5
T 123N
R 59W
SEC. 4
T 123N
R 59W
SEC. 3
MP
250
Day County
Brown County
T 123N
R 59W
SEC. 7
Andover
Subdivision
T 123N
R 59W
SEC. 8
T 123N
R 59W
SEC. 9
T 123N
R 59W
SEC. 10
MP
251
T 123N
R 60W
SEC. 13
T 123N
R 59W
SEC. 18
T 123N
R 59W
SEC. 17
T 123N
R 59W
SEC. 16
T 123N
R 59W
SEC. 15
1,000 500 0 1,000 2,000
Feet
*MILEPOSTINGS REFLECT
WORKING CENTERLINE
EFFECTIVE 5/25/2007*
KEYSTONE PIPELINE ROUTE
COUNTY SUBDIVISION
PUBLIC BUILDING
BUS STATION
CEMETERY
CHURCH
TOWNSHIP RANGE SECTION
SCHOOL
AMTRAK STATION
HOSPITAL
PUMP STATION
PREPARED BY:
TROW ENGINEERING CONSULTANTS INC.
1300 Metropolitan Boulevard, Suite 200
Tallahassee, Florida , USA 32308
Phone: 1-850-385-5441
Fax: 1-850-385-5523
Trow
TransCanada
In business to deliver
KEYSTONE PIPELINE PROJECT
SOUTH DAKOTA FEATURES PUC DRAWINGS
SCALE 1:24,000
DATE 05/30/2007
DRAWN GS
CHECKED RG
APPROVED RG
PROJECT: 50388E
DRAWING NUMBER K-46-SD-9025-W- 009
SHEET 009
REVISION 0
N
W
E
S
0 ISSUED FOR SOUTH DAKOTA PUC DATA REQUEST 05/30/07 RG
NO. REVISION DATE APPR.