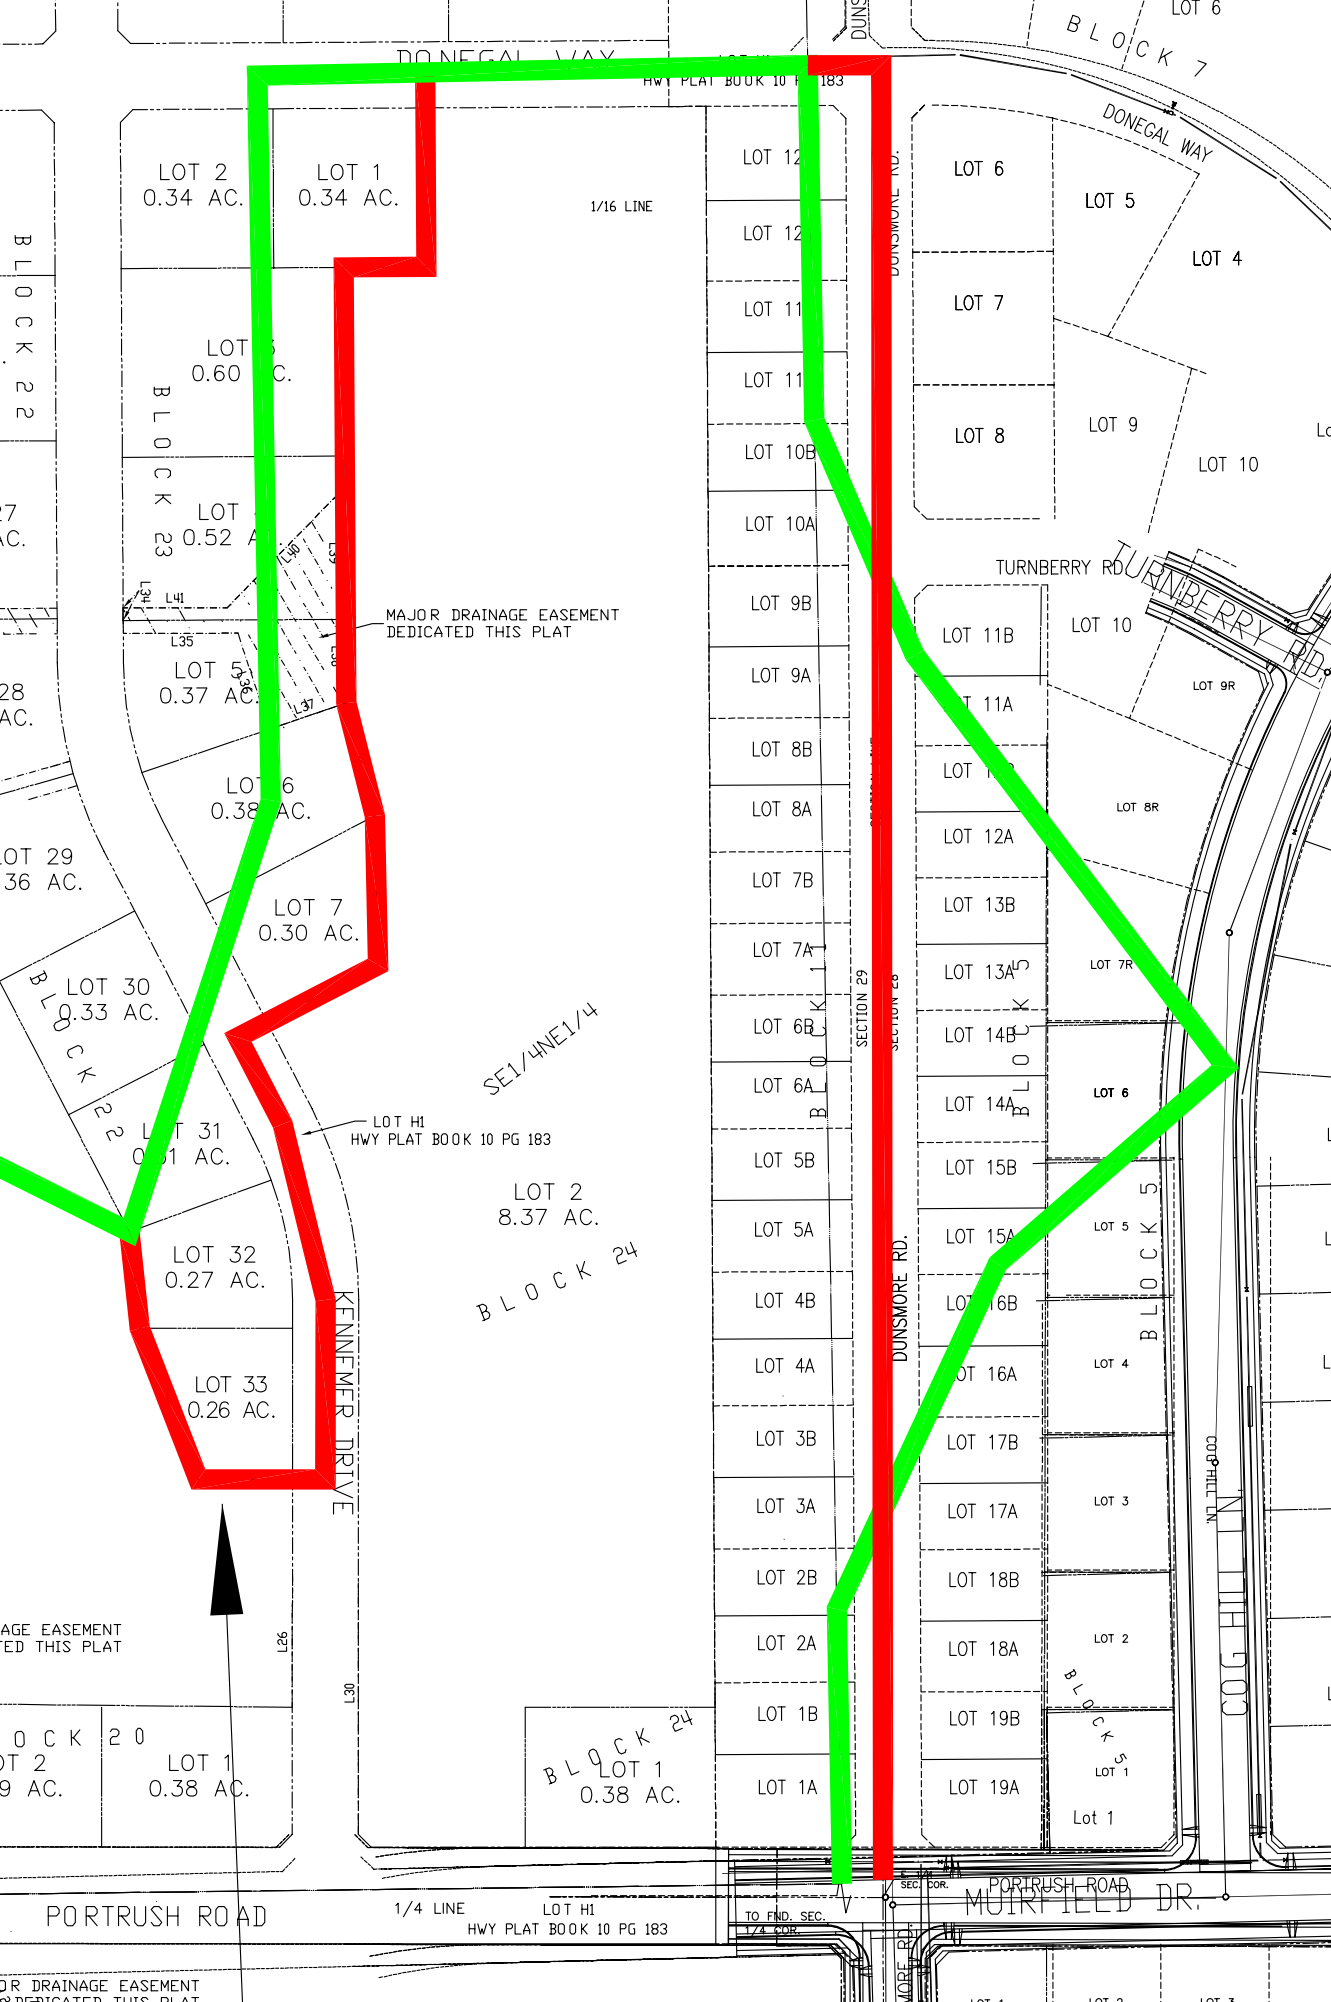
DONEGAL WAY
HWY PLAT BOOK 10 PG 183
LOT 2
0.34 AC.
LOT 1
0.34 AC.
1/16 LINE
LOT 12
LOT 12
LOT 11
LOT 11
LOT 10B
LOT 10A
LOT 9B
LOT 9A
LOT 8B
LOT 8A
LOT 7B
LOT 7A
LOT 6B
LOT 6A
LOT 5B
LOT 5A
LOT 4B
LOT 4A
LOT 3B
LOT 3A
LOT 2B
LOT 2A
LOT 1B
LOT 1A
DUNSMORE RD.
SECTION 29
SECTION 28
LOT 6
LOT 5
LOT 4
LOT 7
LOT 8
LOT 9
LOT 10
BLOCK 7
BLOCK 22
BLOCK 23
LOT
0.60 AC.
LOT
0.52 AC.
MAJOR DRAINAGE EASEMENT
DEDICATED THIS PLAT
LOT 5
0.37 AC.
LOT 6
0.38 AC.
LOT 7
0.30 AC.
LOT 29
36 AC.
LOT 30
0.33 AC.
BLOCK 22
LOT 31
0.31 AC.
LOT 32
0.27 AC.
LOT 33
0.26 AC.
SE1/4NE1/4
LOT H1
HWY PLAT BOOK 10 PG 183
LOT 2
8.37 AC.
BLOCK 24
KENNEMER DRIVE
TURNBERRY RD
LOT 11B
LOT 11A
LOT 12A
LOT 13B
LOT 13A
LOT 14B
LOT 14A
LOT 15B
LOT 15A
LOT 16B
LOT 16A
LOT 17B
LOT 17A
LOT 18B
LOT 18A
LOT 19B
LOT 19A
LOT 10
LOT 9R
LOT 8R
LOT 7R
LOT 6
LOT 5
LOT 4
LOT 3
LOT 2
LOT 1
Lot 1
BLOCK 5
COTSHILL LN.
NORTH LOOP
BLOCK 20
LOT 2
9 AC.
LOT 1
0.38 AC.
BLOCK 24
LOT 1
0.38 AC.
PORTRUSH ROAD
1/4 LINE
LOT H1
HWY PLAT BOOK 10 PG 183
TO FND. SEC.
1/4 COR.
SEC. COR.
MUIRFIELD DR.
PORTRUSH ROAD
AGE EASEMENT
TED THIS PLAT
OR DRAINAGE EASEMENT
D THIS PLAT