EXHIBIT

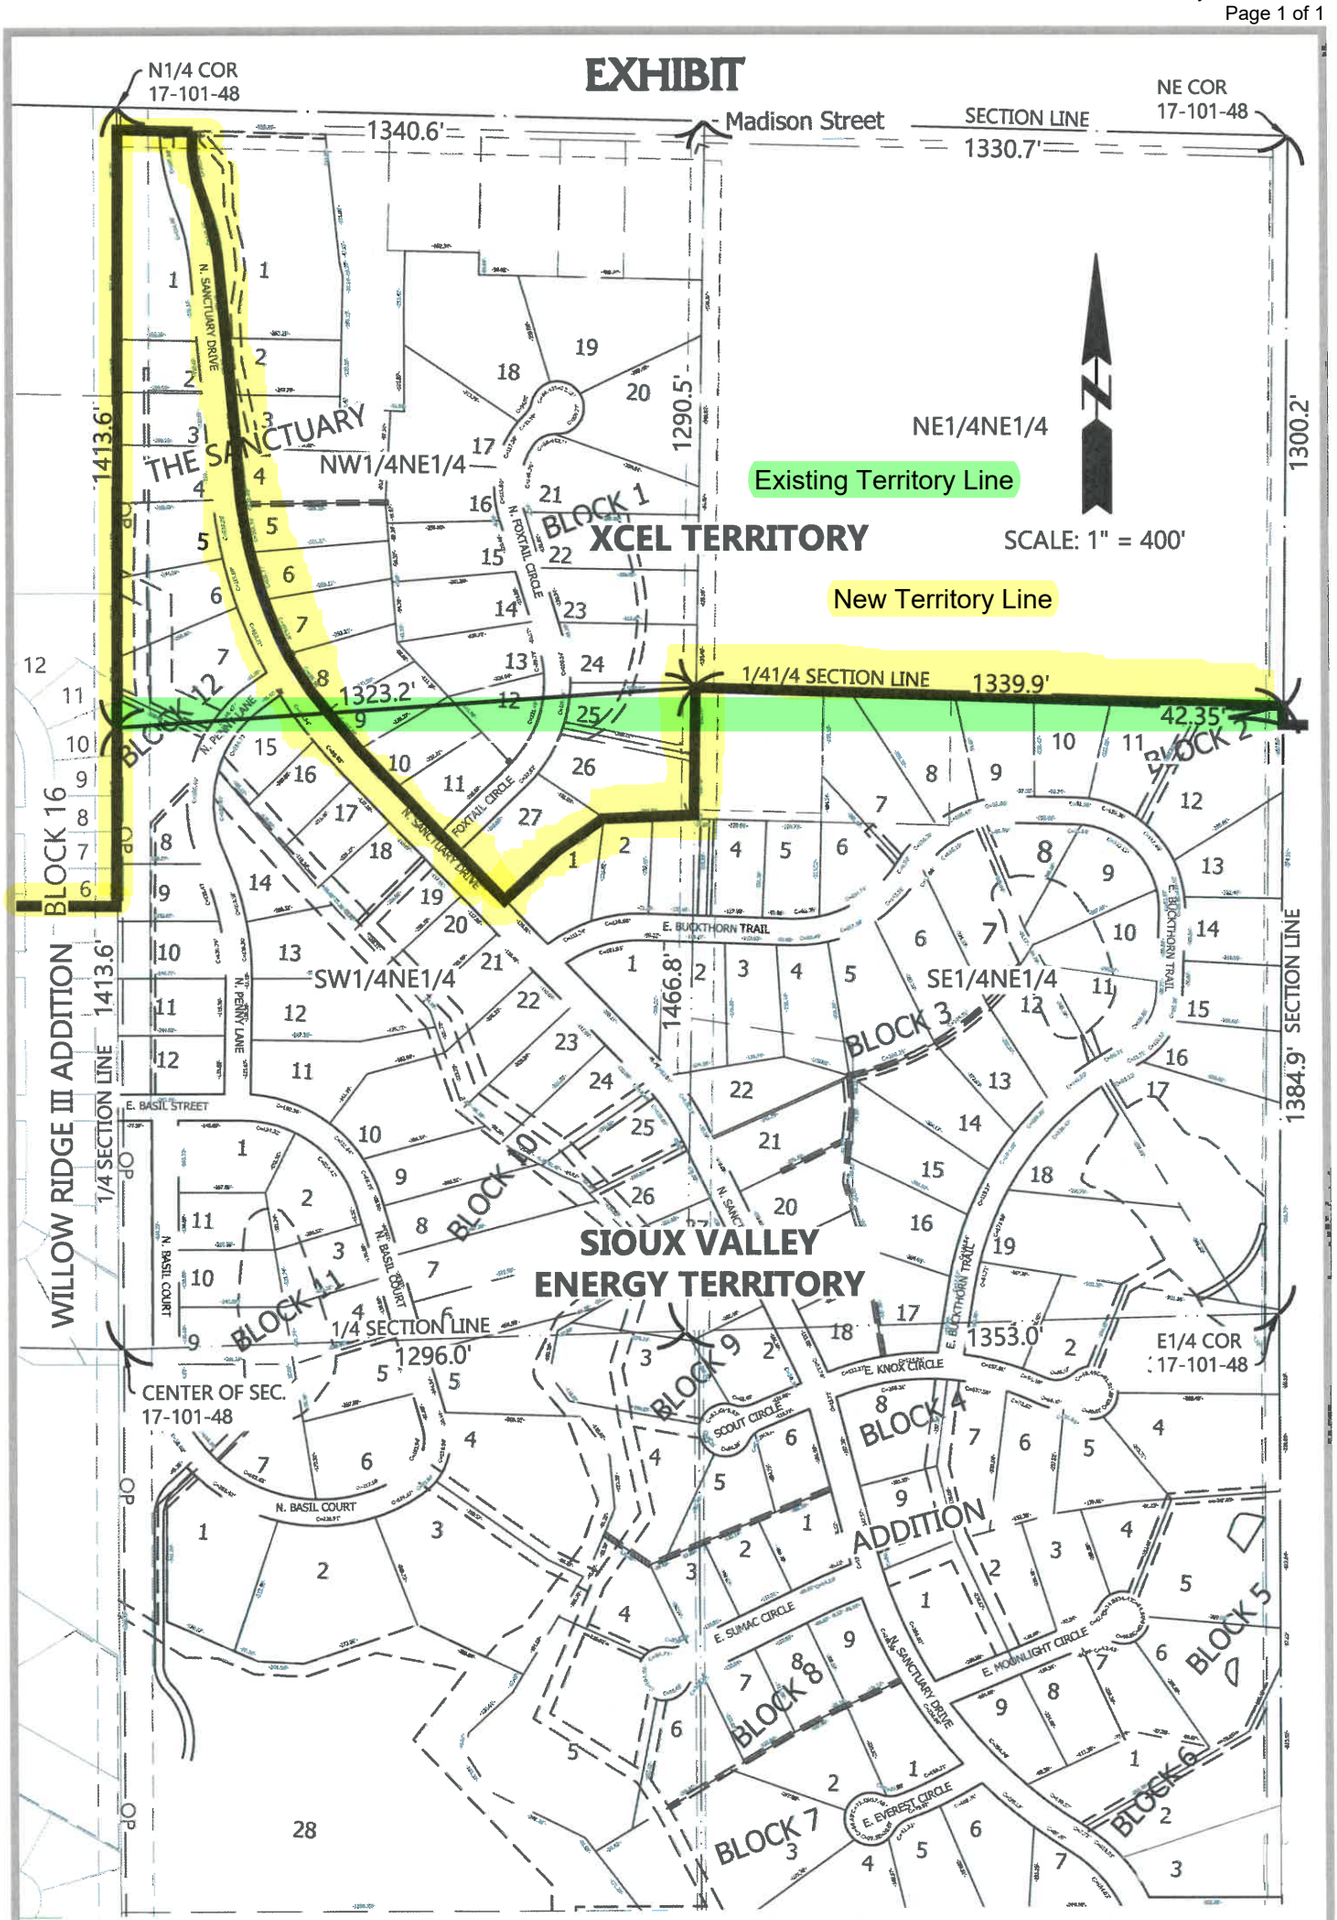

REGISTERED PROFESSIONAL LAND SURVEYOR
REG. NO. 4478
EUGENE F. MAURICE
SOUTH DAKOTA

I, EUGENE F. MAURICE, HEREBY CERTIFY THAT THIS SURVEY, PLAN OR REPORT WAS PREPARED BY ME OR UNDER MY DIRECT SUPERVISION AND THAT I AM A DULY REGISTERED LAND SURVEYOR UNDER THE LAWS OF THE STATE OF SOUTH DAKOTA.

DATE: 11/14/23

EUGENE F. MAURICE
REG. NO. 4478

Sayre Associates
216 S. Duluth Avenue• Sioux Falls, SD 57104
Phone: (605) 332-7211
Engineers • Surveyors

BY: KJR, 23300 Exhibit.dwg, EXHIBIT, PRINT DATE: Nov 14, 2023